


New C-D Road
Ramp Improvement
New Braided Ramp
Additional Freeway Mainline
New Ramp Connection
Existing Highway
LOOP 101 SB between Broadway Rd and US 60
1. New ramp connection at Southern Ave off-ramp, one-lane from new C-R road connecting to existing frontage road
2. Ramp improvements at US 60 EB/WB off-ramp, two-lane ramp from Loop 101 SB and one-lane from new C-D road
3. New C-D road ends at US 60 EB/WB off-ramp
4. New braided ramp for Broadway Rd on-ramp, one-lane ramp spanning over new C-D road and Southern Ave off-ramp and merging into Loop 101 SB
5. Additional freeway mainline on Loop 101 SB, between Broadway Rd and US 60
N
Baseline Rd
US 60 WB
US 60 EB
LOOP 101 SB
LOOP 101 NB
Southern Ave
1
2
3
4
5
6
7
8
9
LOOP 101 NB between US 60 and Broadway Road
6. Ramp improvements at US 60 WB on-ramp, one-lane ramp connecting to new C-D road, two-lane ramp merges into Loop 101 NB
7. New two-lane C-D road begins north of Loop 101 / US 60 system interchange
8. Ramp improvements at Southern Ave on-ramp, one-lane ramp connecting to new C-D road
9. New C-D road continues NB
EB = Eastbound WB = Westbound NB= Northbound SB = Southbound

EB = Eastbound WB = Westbound NB= Northbound SB = Southbound

N

LOOP 101 SB between LOOP 202 and Broadway Road


1. New braided ramp for Broadway Rd on-ramp, one-lane ramp spanning over new C-D and Southern Ave off-ramp and merging into Loop 101 SB
2. Ramp improvements at Broadway Rd on-ramp, one-lane ramp to new C-D road
3. Additional freeway mainline on Loop 101 SB between Broadway Rd and US 60
4. Ramp improvements at Broadway Rd off-ramp, dual-lane exit with one-lane dedicated to new C-D road
5. New one-lane C-D road begins at Broadway Rd off-ramp
6. Ramp improvements at University Dr on-ramp, one-lane ramp connecting to Loop 101 SB
7. Additional freeway mainline on Loop 101 SB, between Loop 202 on-ramp and University Dr

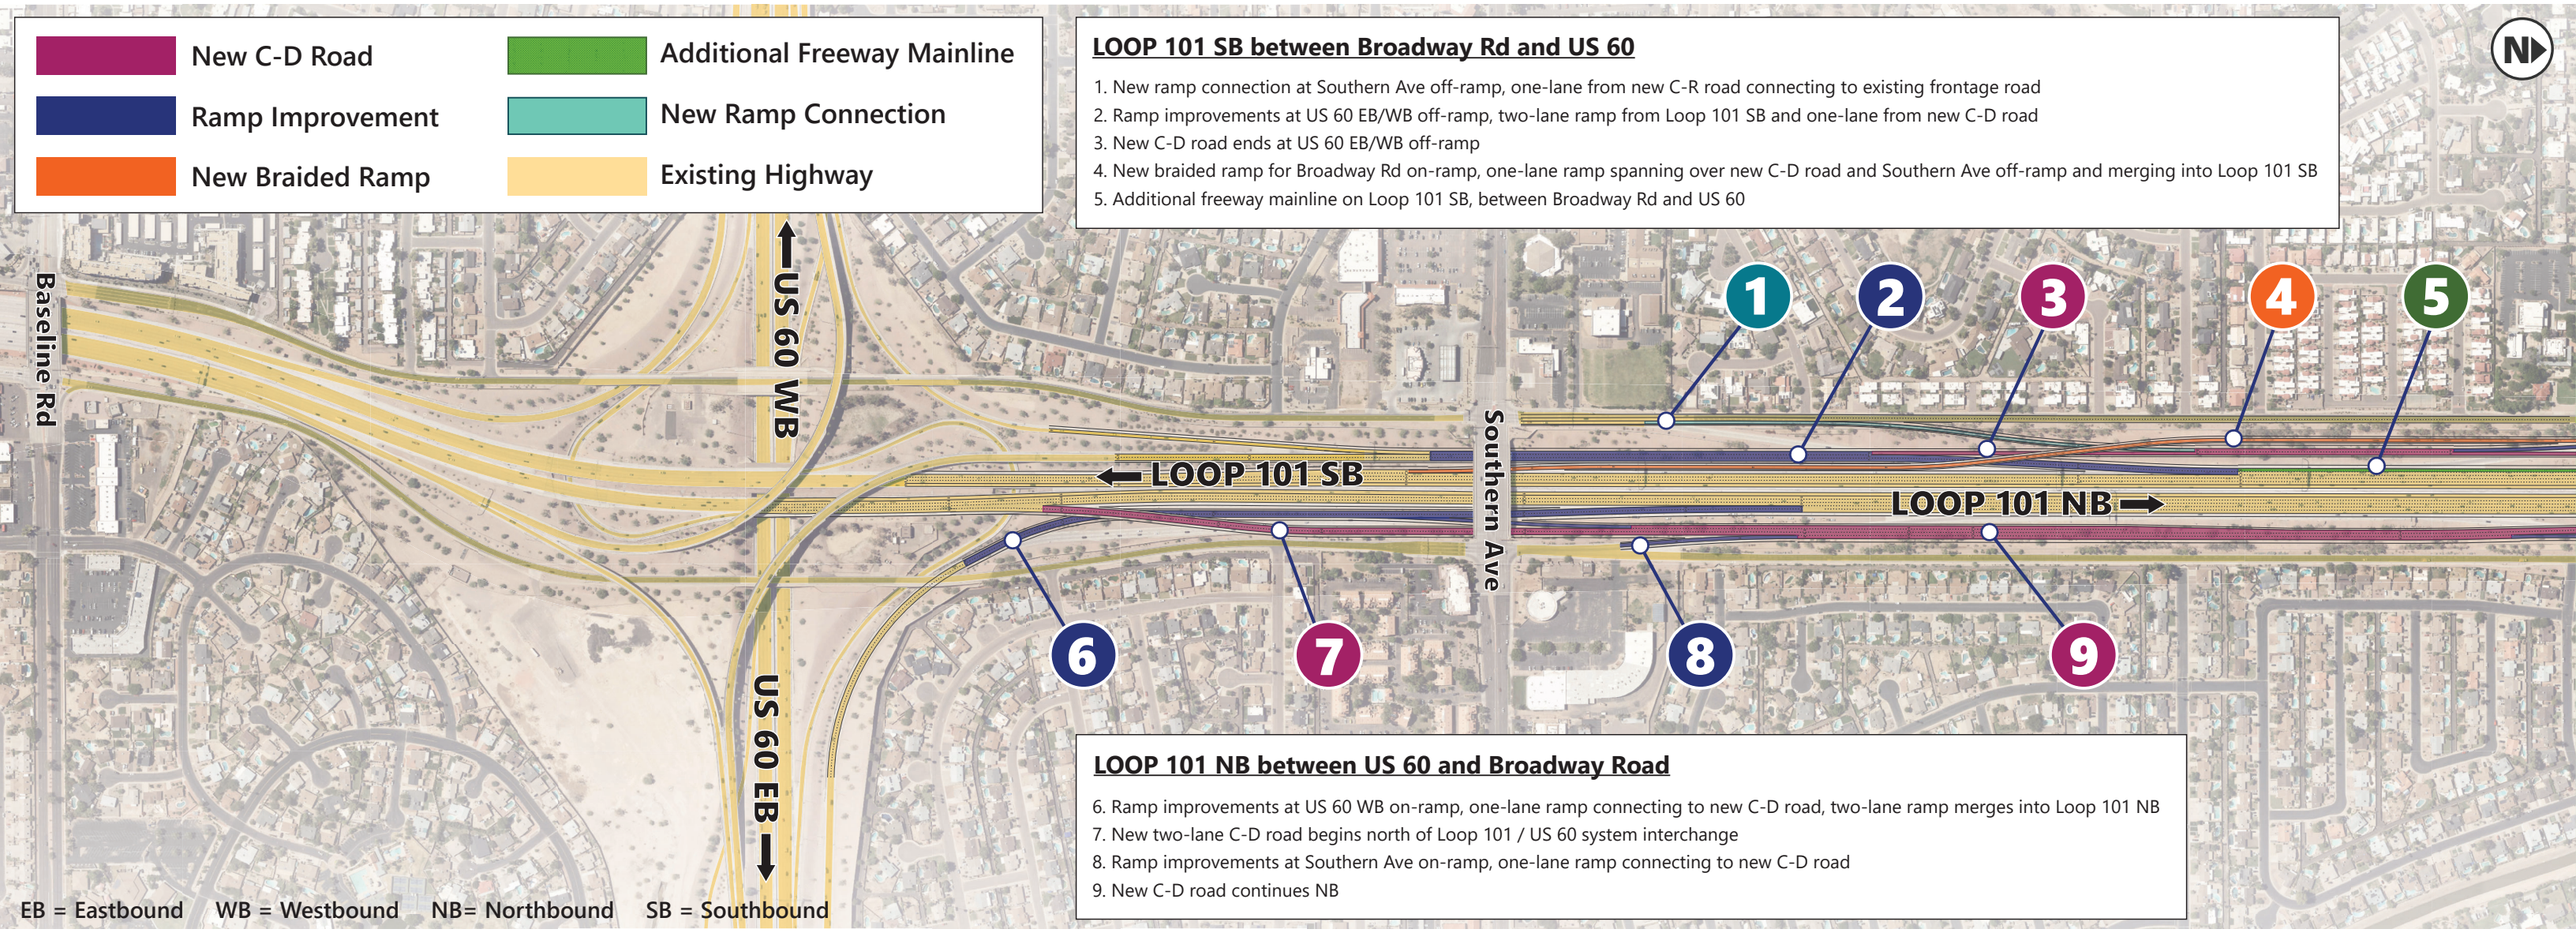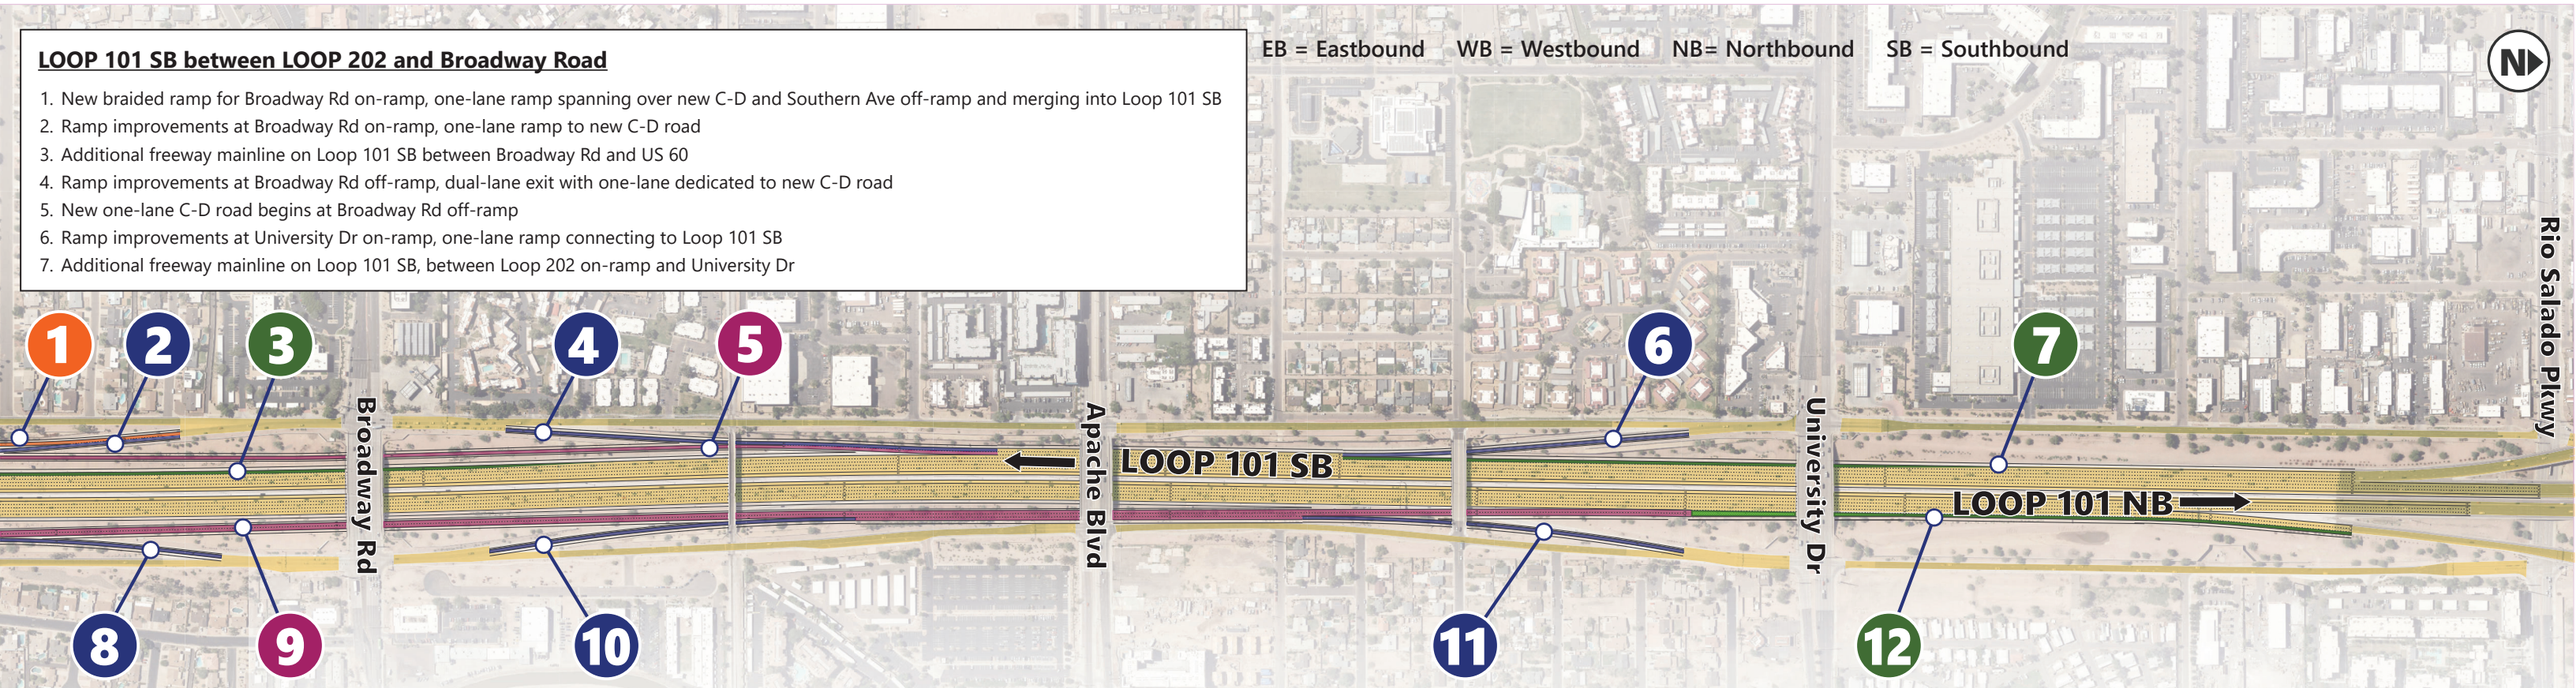

LOOP 101 NB between Broadway Road and LOOP 202

8. Ramp improvements at Broadway Rd off-ramp, one-lane ramp from new C-D road
9. New C-D road continues NB
10. Ramp improvements at Broadway Rd on-ramp, one-lane ramp to new C-D road
11. Ramp improvements at University Dr off-ramp, one-lane ramp from new C-D road
12. Additional freeway mainline on Loop 101 NB, between University Dr and Loop 202 off-ramp

- New C-D Road
- Ramp Improvement
- New Braided Ramp
- Additional Freeway Mainline
- Existing Highway

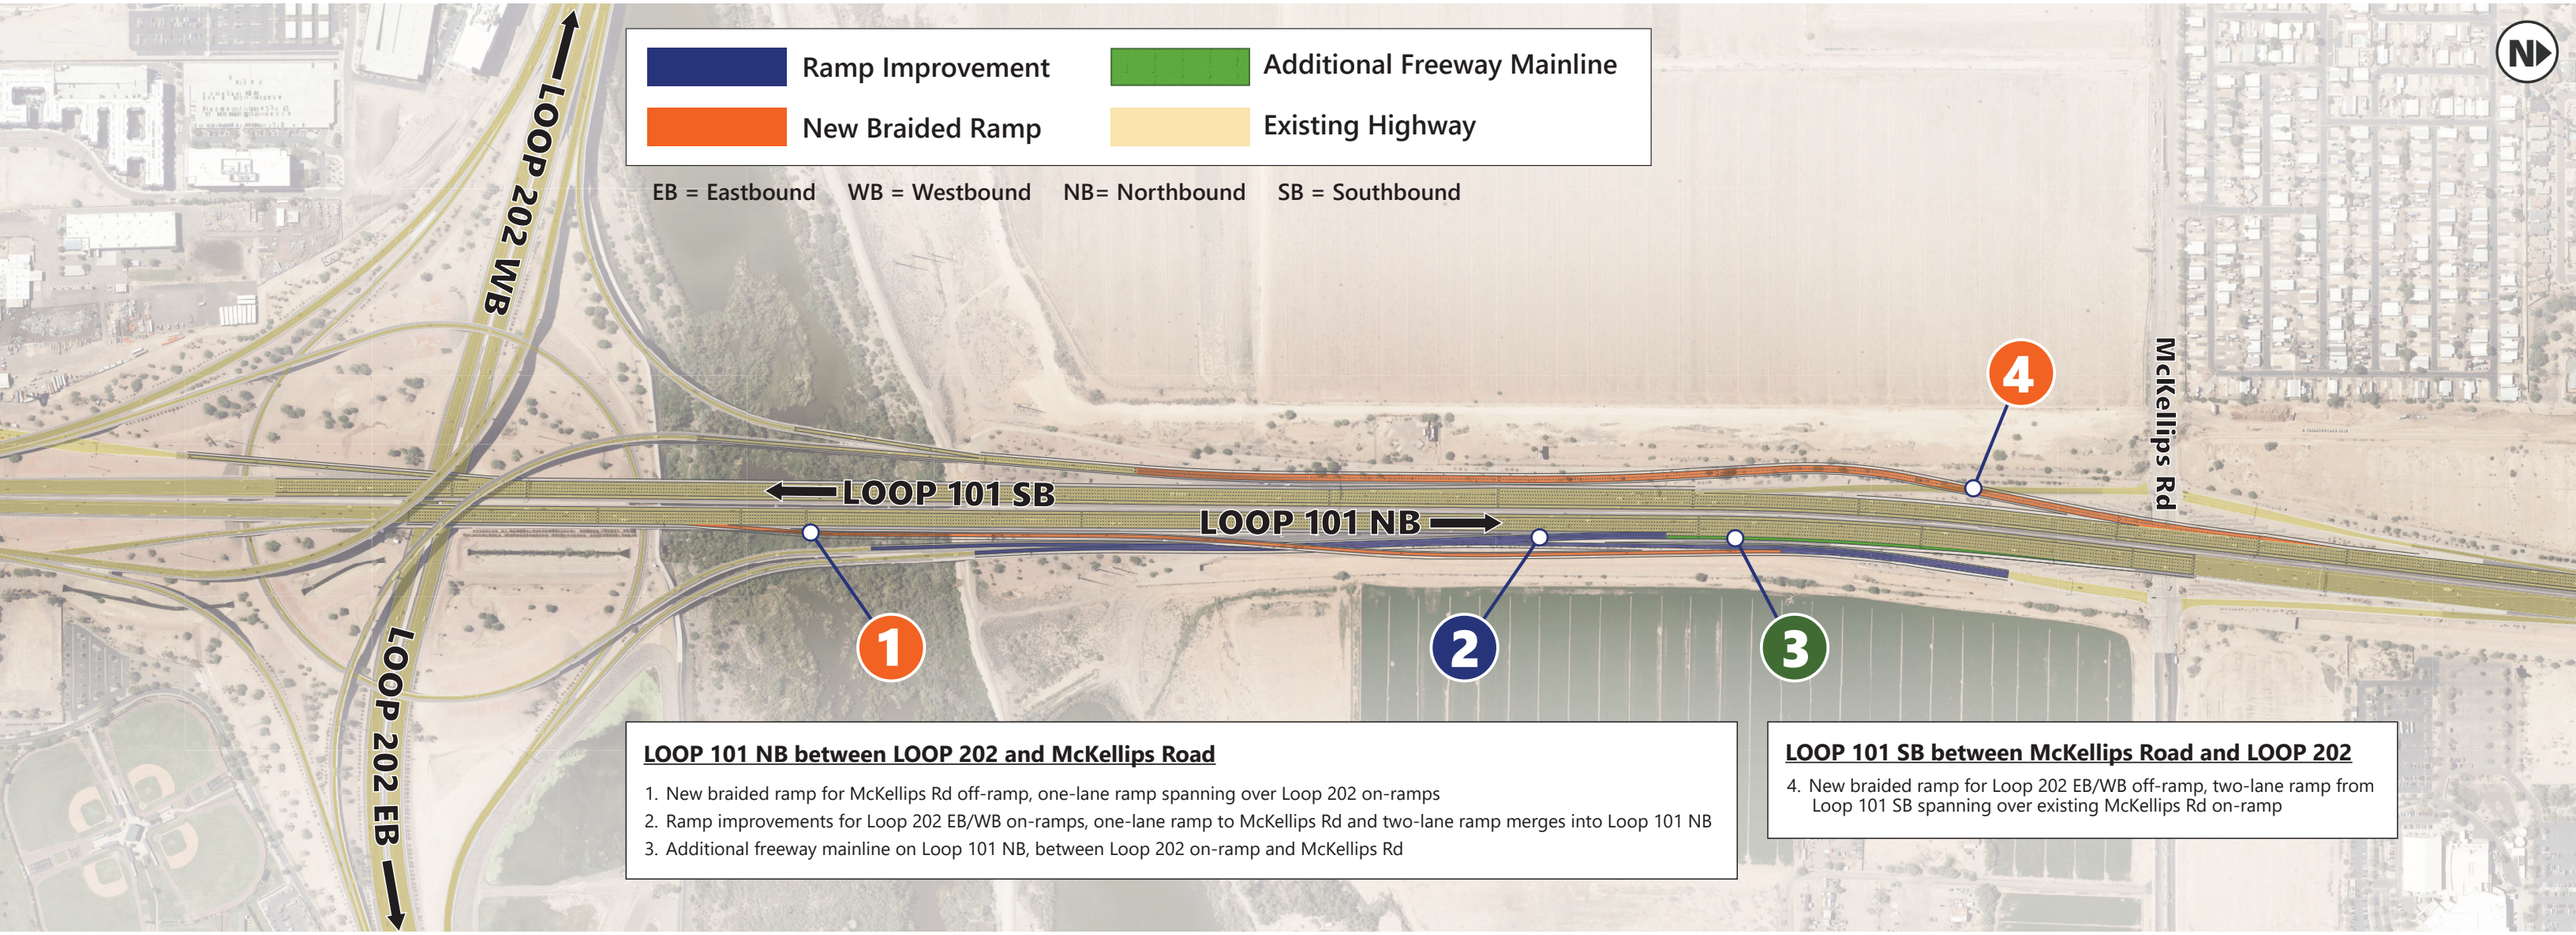


LOOP 101 NB between LOOP 202 and McKellips Road

1. New braided ramp for McKellips Rd off-ramp, one-lane ramp spanning over Loop 202 on-ramps
2. Ramp improvements for Loop 202 EB/WB on-ramps, one-lane ramp to McKellips Rd and two-lane ramp merges into Loop 101 NB
3. Additional freeway mainline on Loop 101 NB, between Loop 202 on-ramp and McKellips Rd


LOOP 101 SB between McKellips Road and LOOP 202

4. New braided ramp for Loop 202 EB/WB off-ramp, two-lane ramp from Loop 101 SB spanning over existing McKellips Rd on-ramp

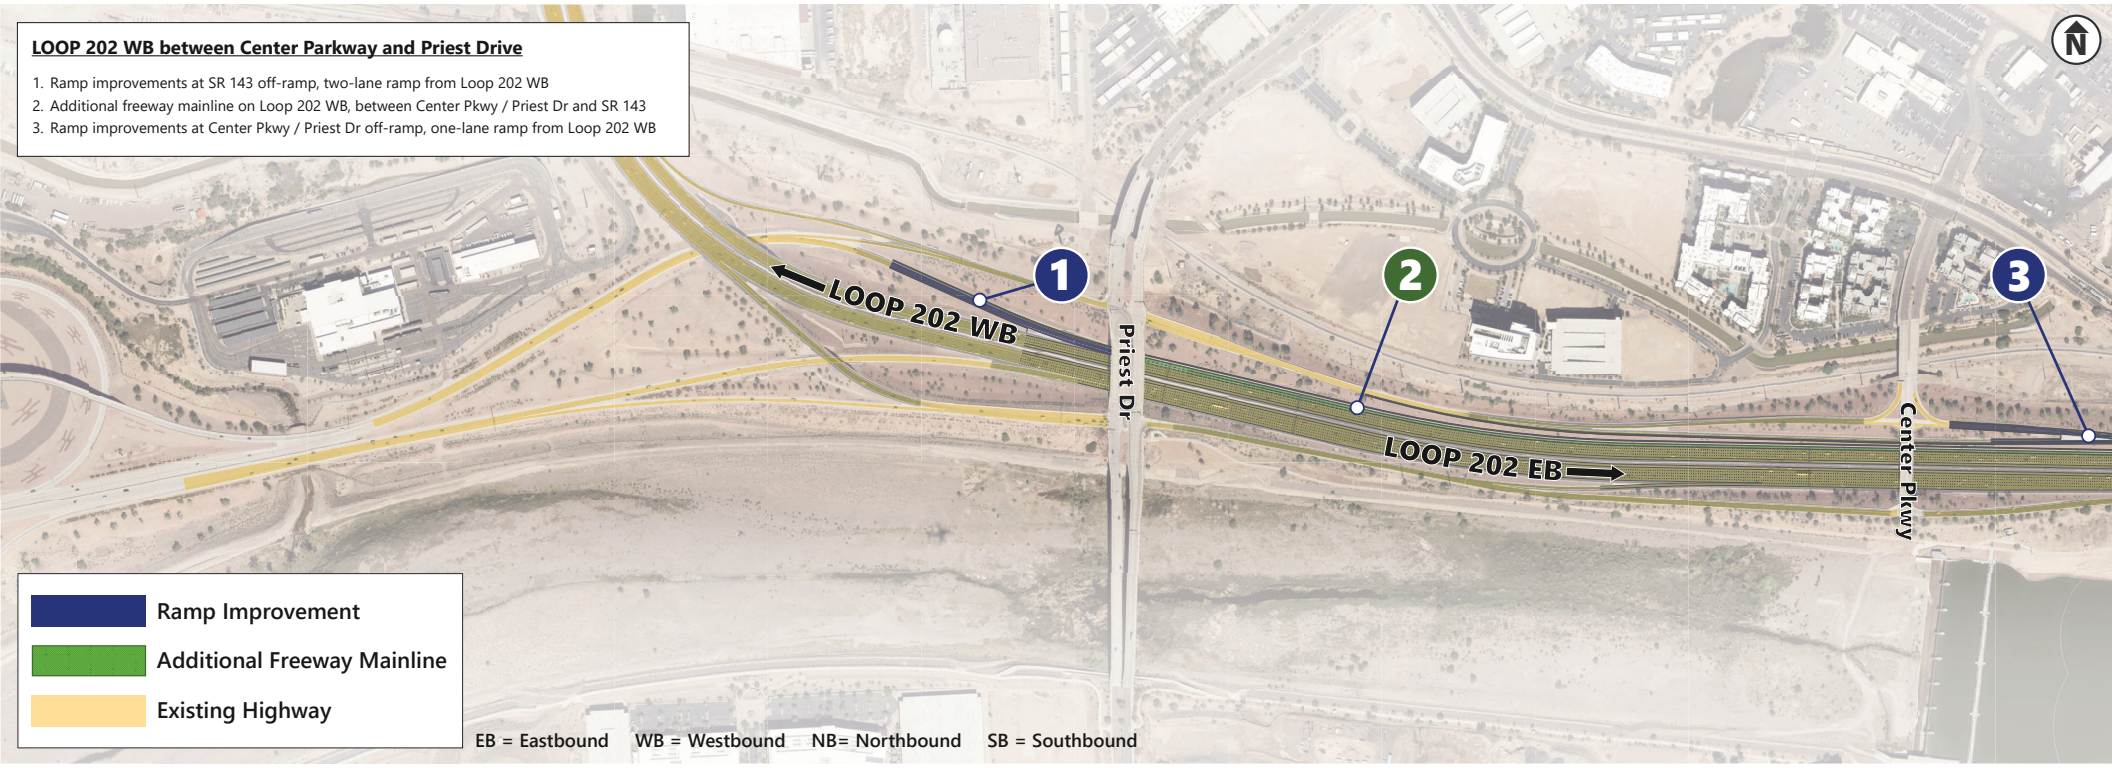

LOOP 202 WB between Center Parkway and Priest Drive

1. Ramp improvements at SR 143 off-ramp, two-lane ramp from Loop 202 WB
2. Additional freeway mainline on Loop 202 WB, between Center Pkwy / Priest Dr and SR 143
3. Ramp improvements at Center Pkwy / Priest Dr off-ramp, one-lane ramp from Loop 202 WB

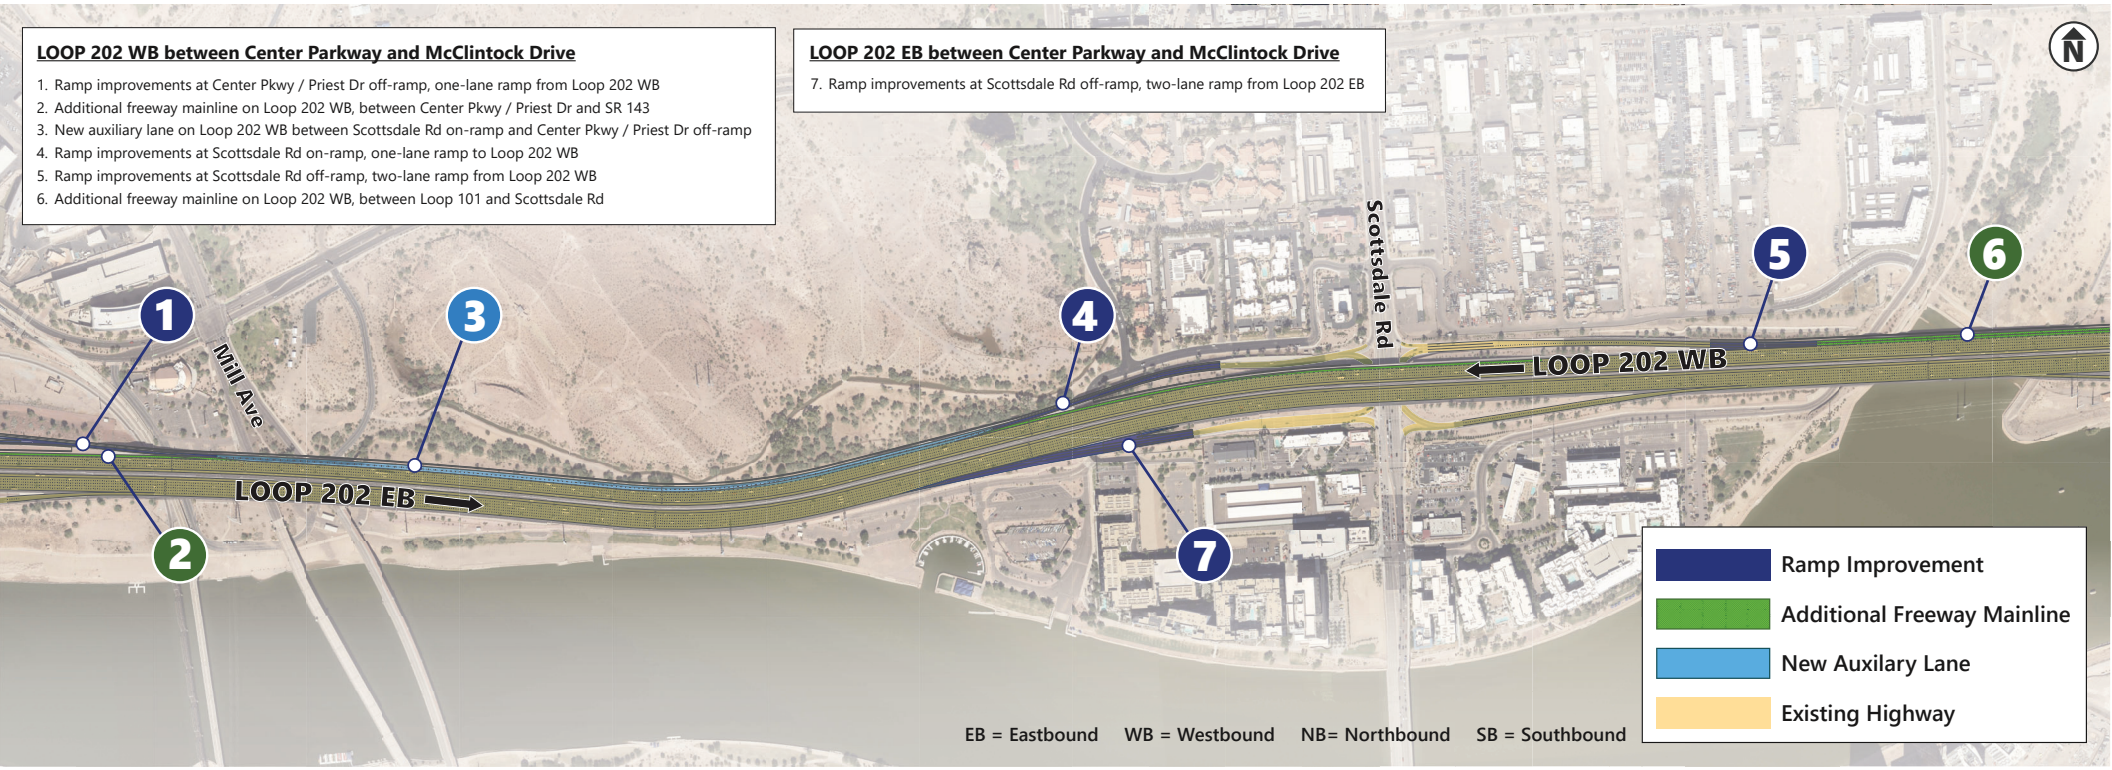
LOOP 202 WB between Center Parkway and McClintock Drive
1. Ramp improvements at Center Pkwy / Priest Dr off-ramp, one-lane ramp from Loop 202 WB
2. Additional freeway mainline on Loop 202 WB, between Center Pkwy / Priest Dr and SR 143
3. New auxiliary lane on Loop 202 WB between Scottsdale Rd on-ramp and Center Pkwy / Priest Dr off-ramp
4. Ramp improvements at Scottsdale Rd on-ramp, one-lane ramp to Loop 202 WB
5. Ramp improvements at Scottsdale Rd off-ramp, two-lane ramp from Loop 202 WB
6. Additional freeway mainline on Loop 202 WB, between Loop 101 and Scottsdale Rd
LOOP 202 EB between Center Parkway and McClintock Drive
7. Ramp improvements at Scottsdale Rd off-ramp, two-lane ramp from Loop 202 EB
N
Mill Ave
Scottsdale Rd
LOOP 202 WB
LOOP 202 EB
1
2
3
4
5
6
7
Ramp Improvement
Additional Freeway Mainline
New Auxilary Lane
Existing Highway
EB = Eastbound WB = Westbound NB= Northbound SB = Southbound


LOOP 202 WB and LOOP 101 and McClintock Drive
1. Ramp improvements at McClintock Dr on-ramp, one-lane ramp to Loop 202 WB
2. Additional freeway mainline on Loop 202 WB, between Loop 101 and Scottsdale Rd
1
2
LOOP 202 WB
LOOP 202 EB
McClintock Dr
LOOP 101 NB
LOOP 101 SB
N
Ramp Improvement
Additional Freeway Mainline
Existing Highway
EB = Eastbound
WB = Westbound
NB= Northbound
SB = Southbound